The design on this drawing is copyright protected and remains the property of Malatji & Associates Consulting Group (Pty) Ltd. Drawings are to be read in conjunction with relevant Engineer's and Architect's drawings. All dimensions are given in millimeters.

4th Floor

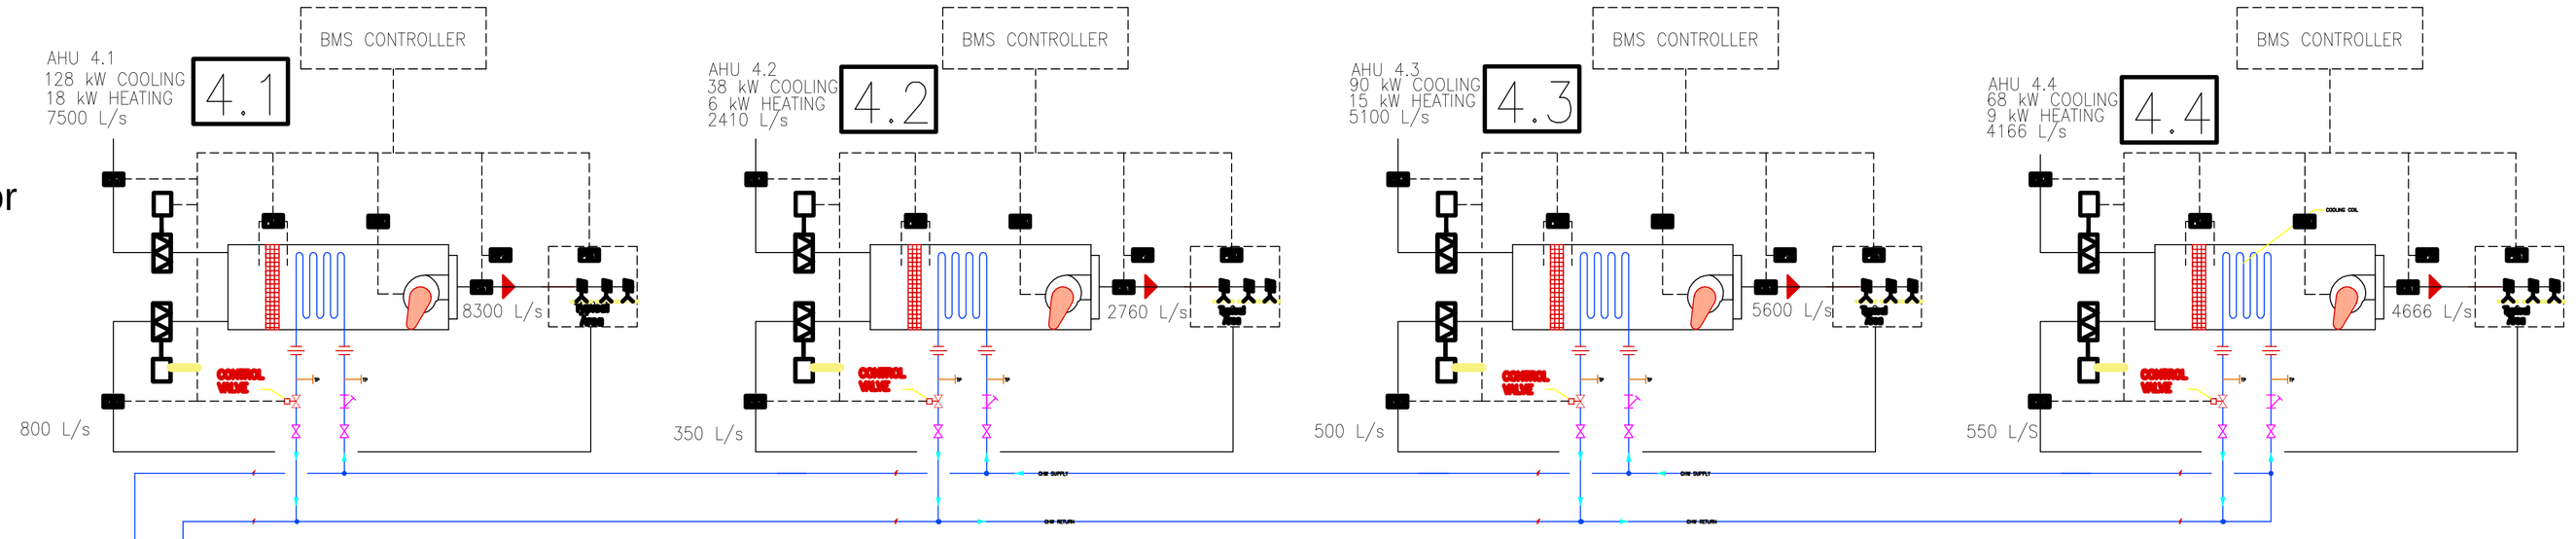

3rd Floor

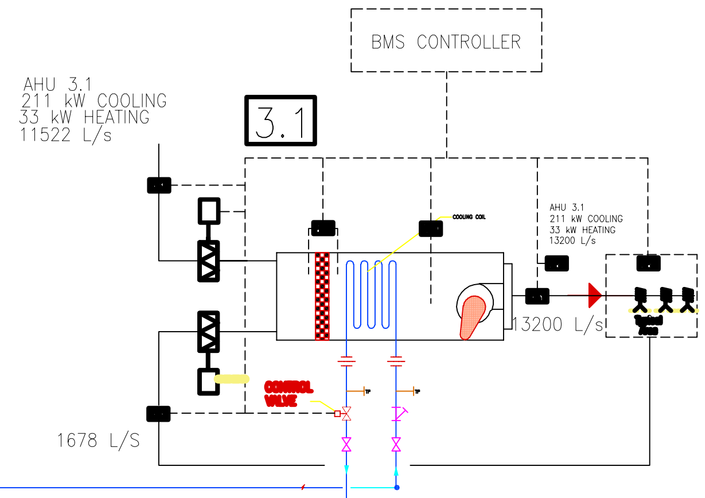

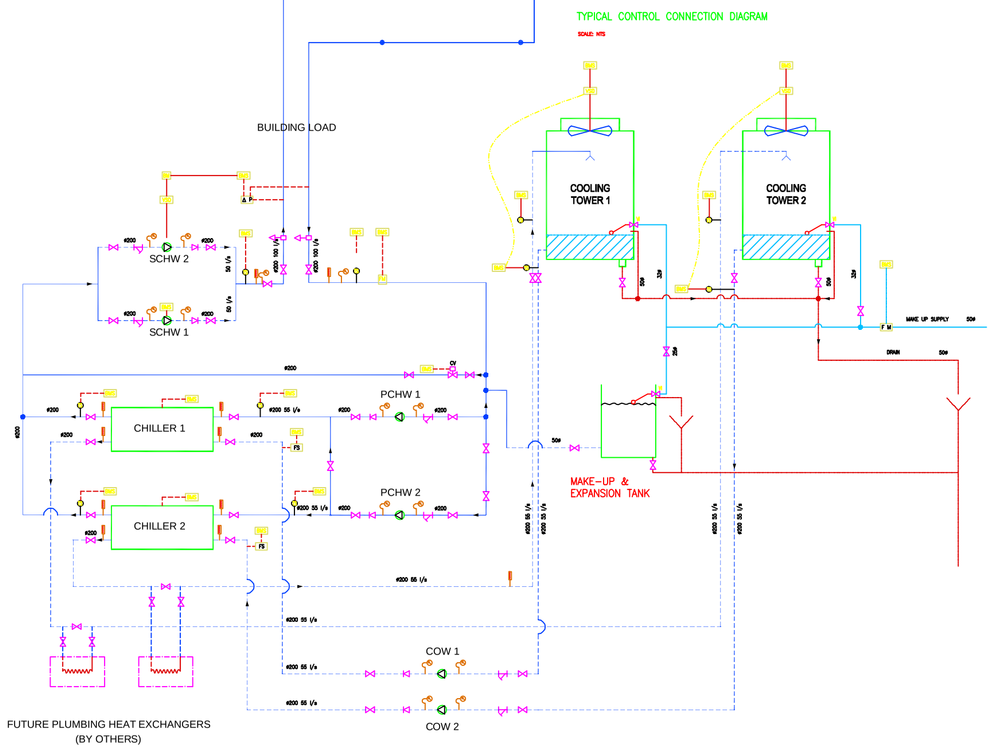

CONTROL SCHEMATIC

LEGEND

Notes:

LEGEND

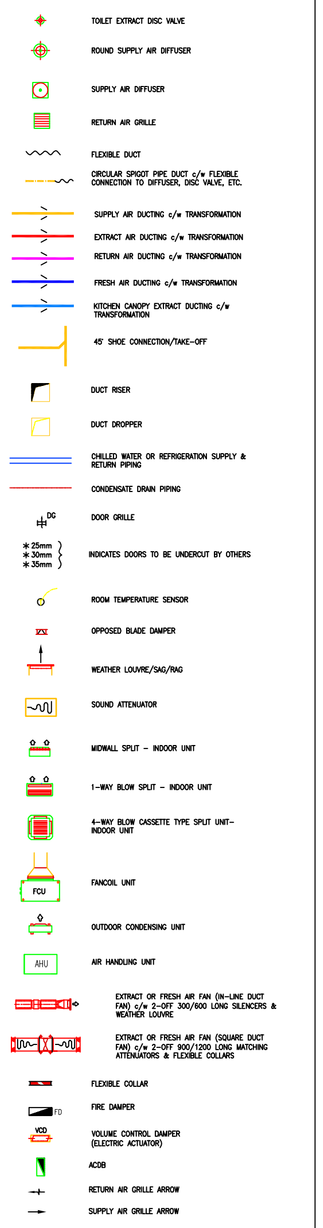

Rev. Hers.	Description Beskrywing	Date Datum	Ckd. Mag.
0	ISSUED FOR APPROVAL	05.11.2018	LG

Proposal Konsep	✓	Construction Konstruksie	
Design Ontwerp		As Built Soos Gebou	
Tender		Council approved Stadsraad Goedkeuring	

Design by Ontwerp deur	L.G.	Drawn by Getek deur	L.G.	Approved Gekeur	L.G.

ARCHITECT
ARGITEK

ENGINEER:
ENGINEER:

MALATJI & ASSOCIATES
POWERED BY EXCELLENCE
: DESIGN : ENGINEERING : PROJECT MANAGEMENT : PROPERTY & FACILITIES

CAPE TOWN:
2nd Floor, Unit 75, Hyper Villas
Brackenfell, Cape Town, 7560
Cell: +27(0) 76 104 8878
Fax: +27(0) 86 204 1800
Email: benjamin.malatji@ma-eng.co.za
Web: www.ma-eng.co.za

PHALABORWA:
Office No.9, AIDA Building
Phalaborwa, 1390
Cell: +27(0) 76 104 8878
Fax: +27(0) 86 204 1800
Email: assist@ma-eng.co.za
Web: www.ma-eng.co.za

PROJECT:
PROJEK:

CPUT DISTRICT SIX
ADMIN & LIBRARY BLOCK,
3RD&4th FLOOR LEVEL

TITLE:
TITEL:

BMS CONTROL SCHEMATIC

Scale Skaal	(A0)	1:100	Date Datum	05.11.2018

Drg No. Tek No. J086/30 Rev. Hers. 0